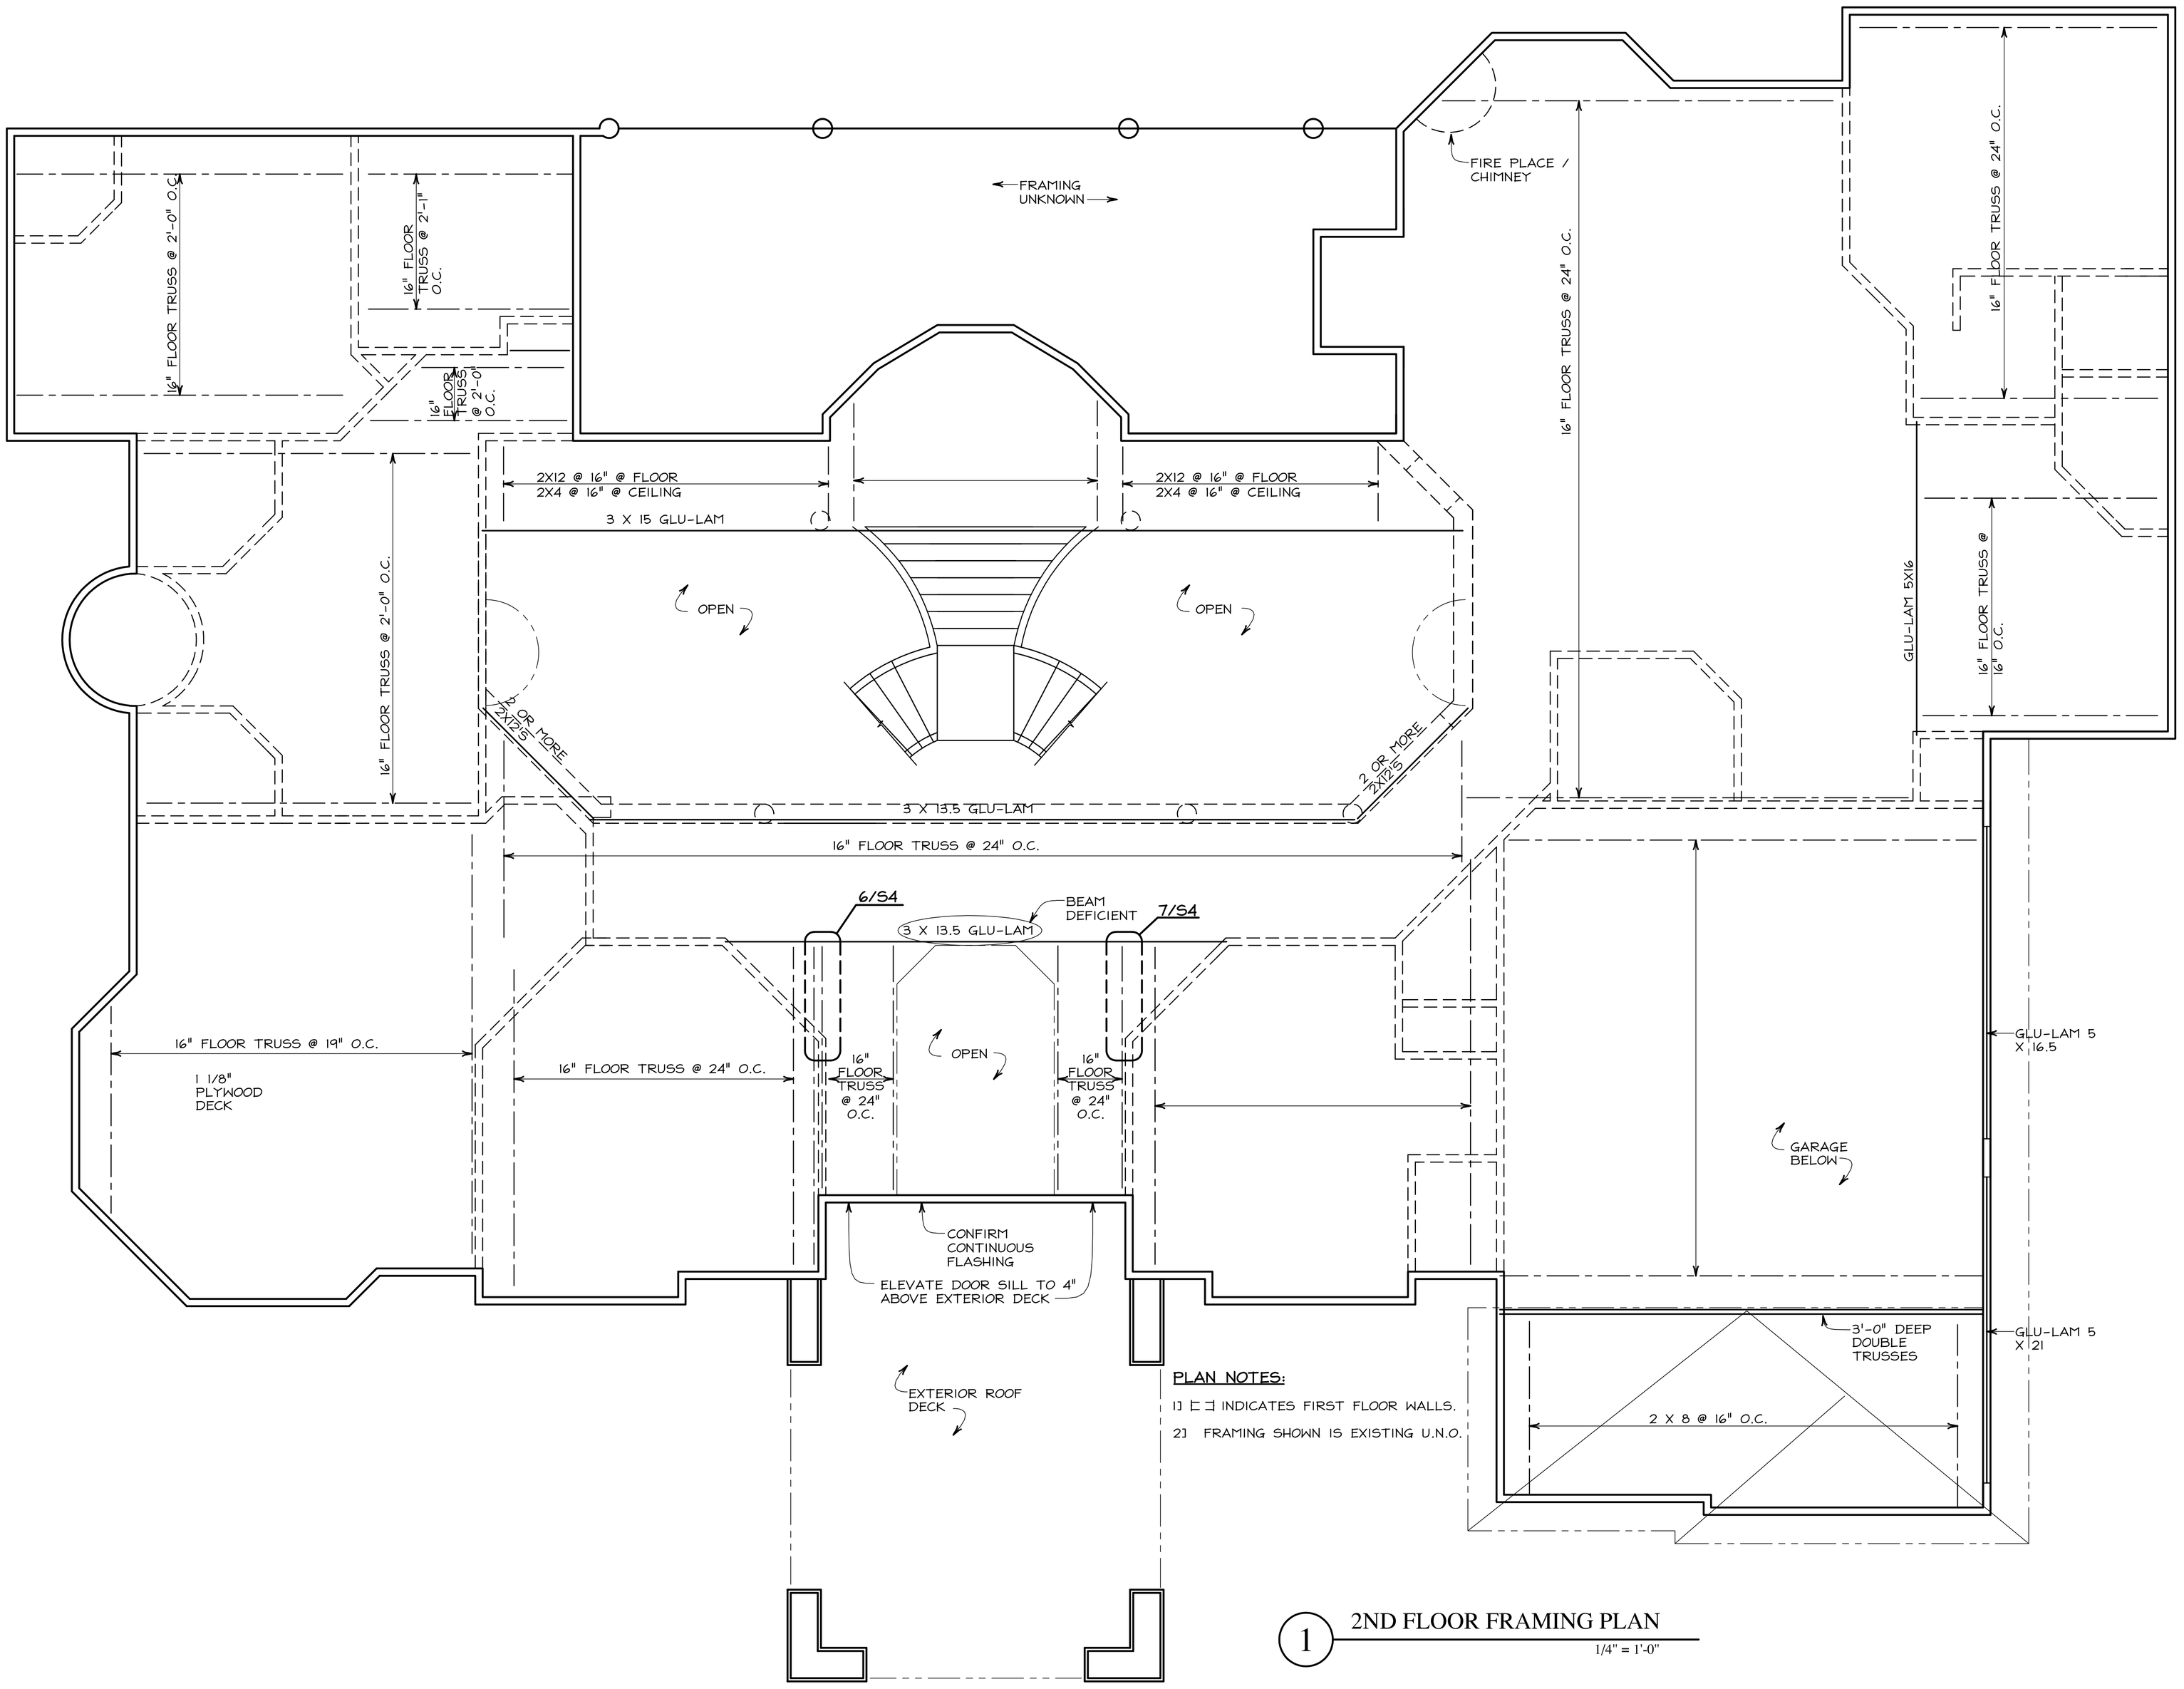

PLAN NOTES:

1) ⊏ ⊐ INDICATES FIRST FLOOR WALLS.

2) FRAMING SHOWN IS EXISTING U.N.O.

1 2ND FLOOR FRAMING PLAN

1/4" = 1'-0"

STATE OF TEXAS
THOMAS W. KAM
41821
REGISTERED PROFESSIONAL ENGINEER

TK# 04120

TK CONSULTING ENGINEERS
7621 SPICEWOOD SPRINGS ROAD
AUSTIN, TEXAS 78759
(512) 219-1574 FAX: (512) 219-8189

THIS DOCUMENT, THE IDEAS AND DESIGNS INCORPORATED HEREIN ARE AND SHALL REMAIN THE PROPERTY OF TK CONSULTING ENGINEERS. THESE DOCUMENTS ARE NOT TO BE USED, NOR ARE THEY TO BE ASSIGNED TO ANY THIRD PARTY WITHOUT WRITTEN PERMISSION FROM TK CONSULTING ENGINEERS. THEY SHALL BE RETURNED TO TK CONSULTING ENGINEERS UPON NOTICE.

2705 ISLAND LEDGE COVE
AUSTIN, TEXAS

DATE: 10-18-2004

S1